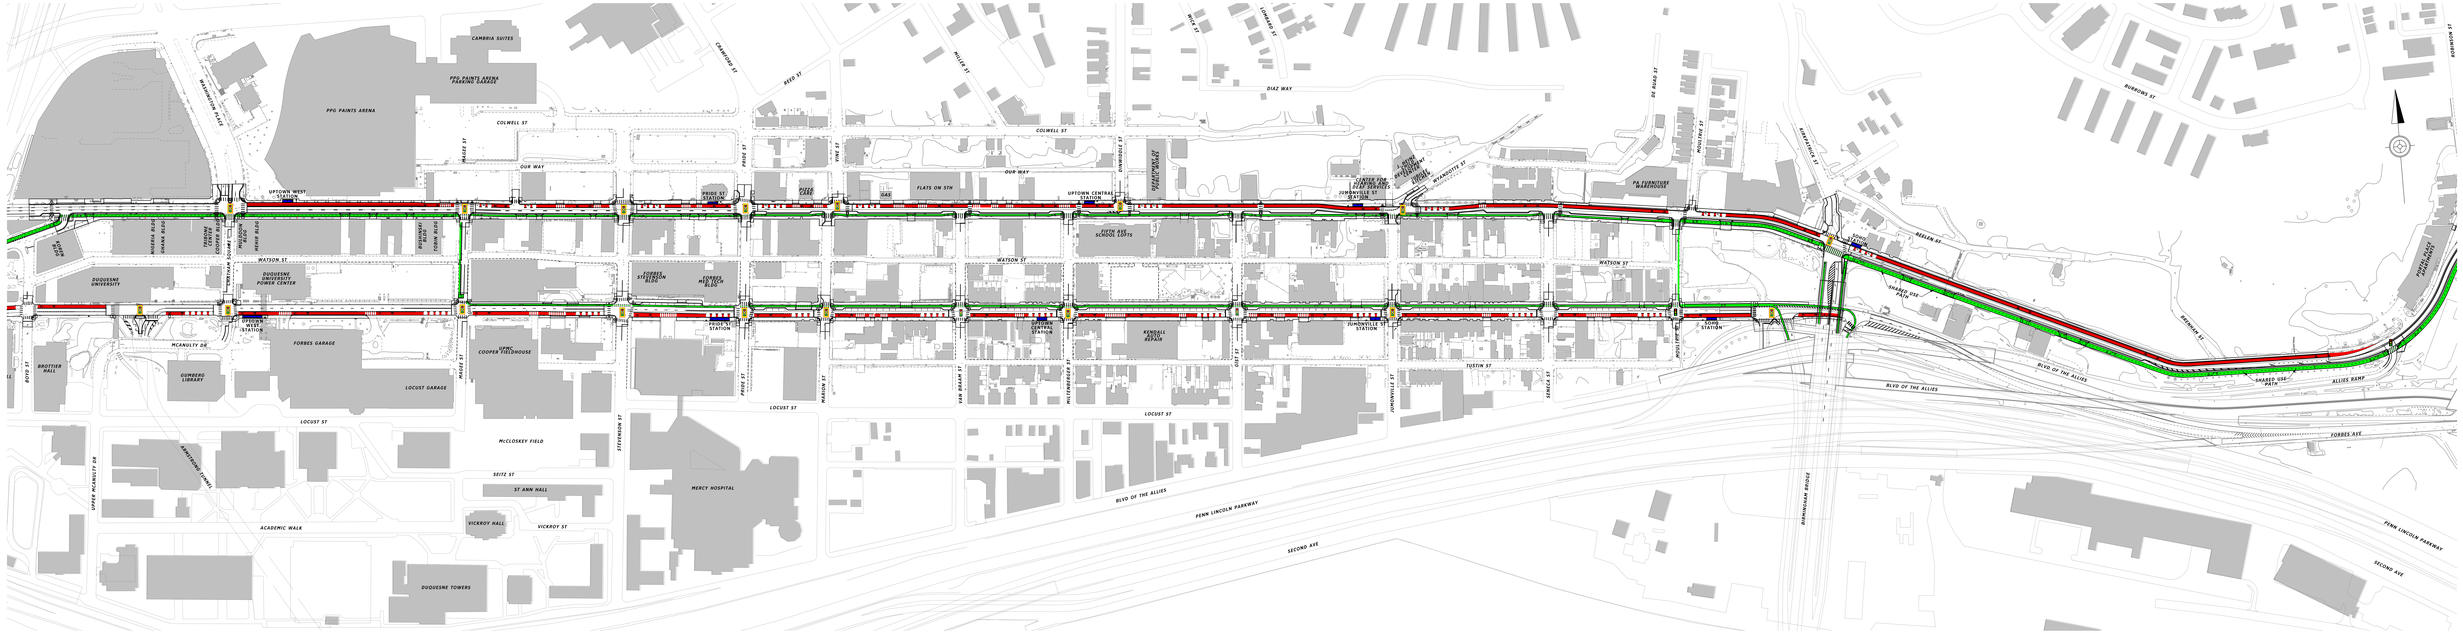

LEGEND

- STATION LOCATIONS
- EXCLUSIVE BUS LANE
- EXCLUSIVE BIKE LANE
- NEW SIGNAL
- MODIFIED SIGNAL
- SMART SPINE SIGNAL

250 0 100 200 300 400 500 FEET

SCALE IN FEET

BUS RAPID TRANSIT PROGRAM
UPTOWN

AECOM
Gulf Tower
707 Grant Street
5th Floor
Pittsburgh, PA 15219

Gannett Fleming
GANNETT FLEMING, INC.
Foster Plaza 8
Suite 400
730 Holiday Drive
Pittsburgh, PA. 15220